


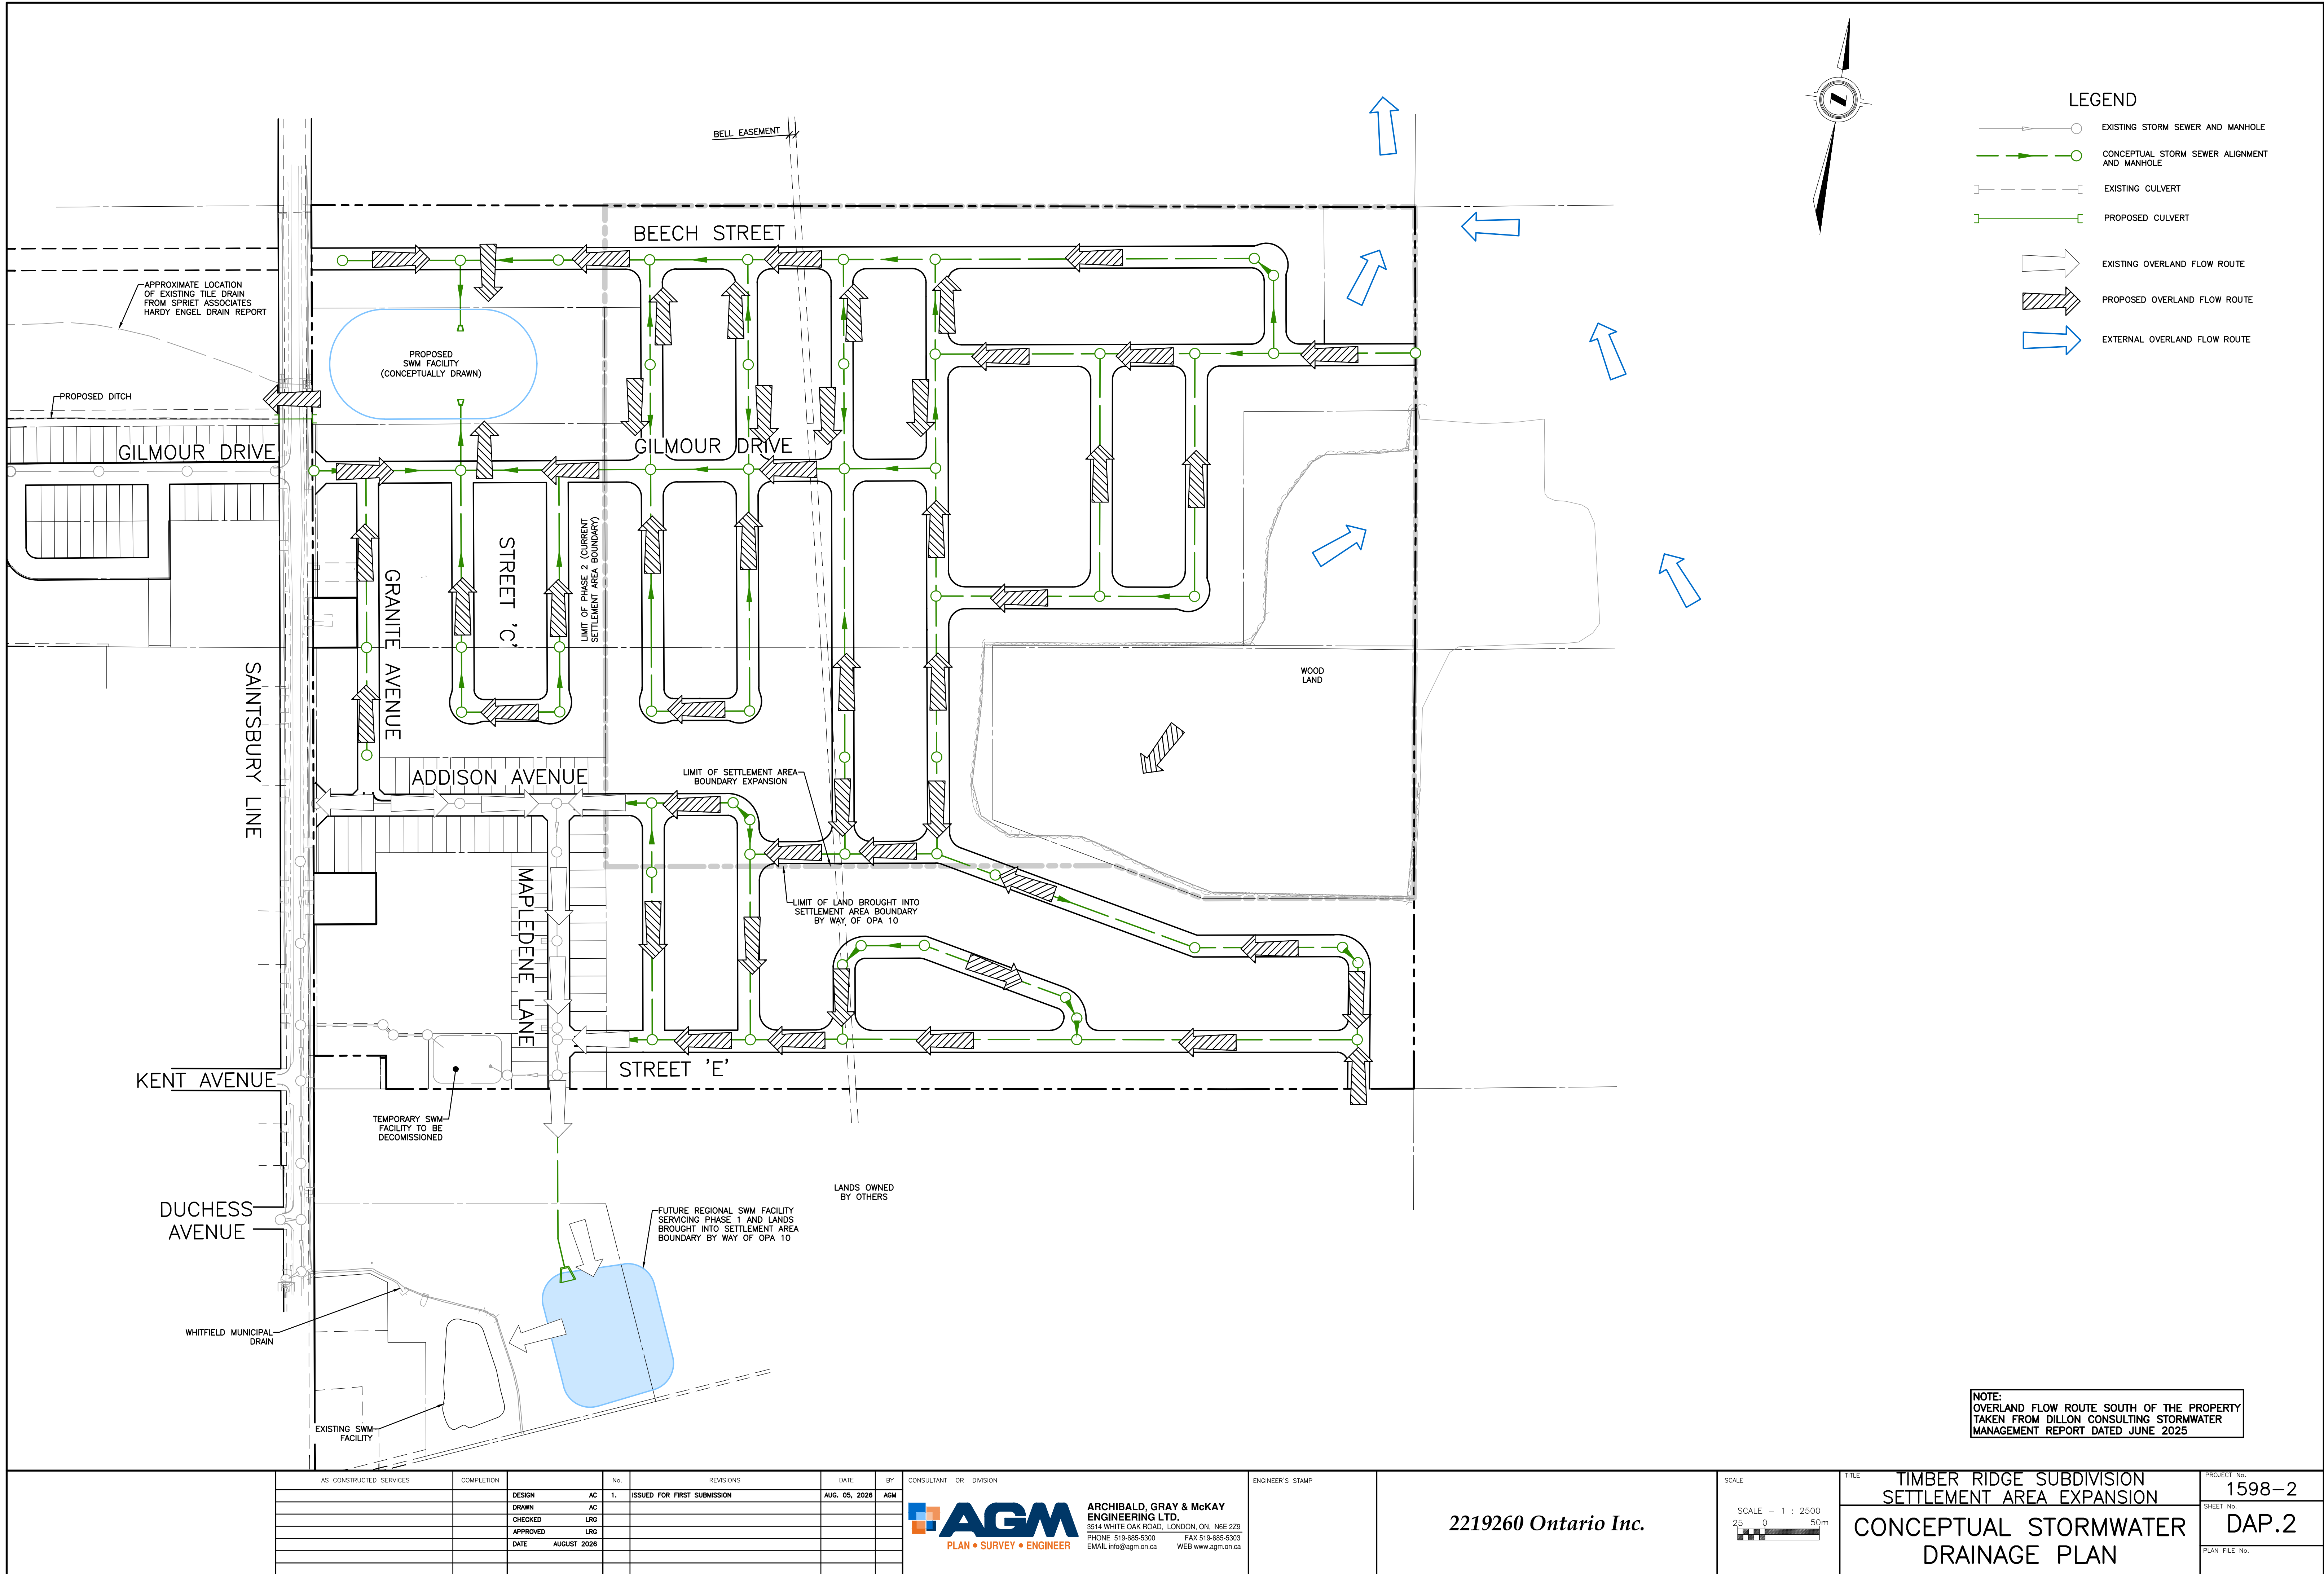

Printed by Lukas Orbanowski 2026-08-05

NOTE:
OVERLAND FLOW ROUTE SOUTH OF THE PROPERTY
TAKEN FROM DILLON CONSULTING STORMWATER
MANAGEMENT REPORT DATED JUNE 2025


AS CONSTRUCTED SERVICES	COMPLETION	No.	REVISIONS	DATE	BY	CONSULTANT OR DIVISION
DESIGN	AC	1.	ISSUED FOR FIRST SUBMISSION	AUG. 05, 2026	AGM	
DRAWN	AC					
CHECKED	LRG					
APPROVED	LRG					
DATE	AUGUST 2026					



ARCHIBALD, GRAY & McKAY
ENGINEERING LTD.
3514 WHITE OAK ROAD, LONDON, ON. N6E 2Z9
PHONE: 519-685-5300 FAX: 519-685-5303
EMAIL: info@agm.on.ca WEB: www.agm.on.ca

ENGINEER'S STAMP

2219260 Ontario Inc.

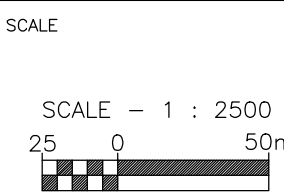

TITLE
TIMBER RIDGE SUBDIVISION
SETTLEMENT AREA EXPANSION
CONCEPTUAL STORMWATER
DRAINAGE PLAN

PROJECT No.
1598-2
SHEET No.
DAP.2
PLAN FILE No.