


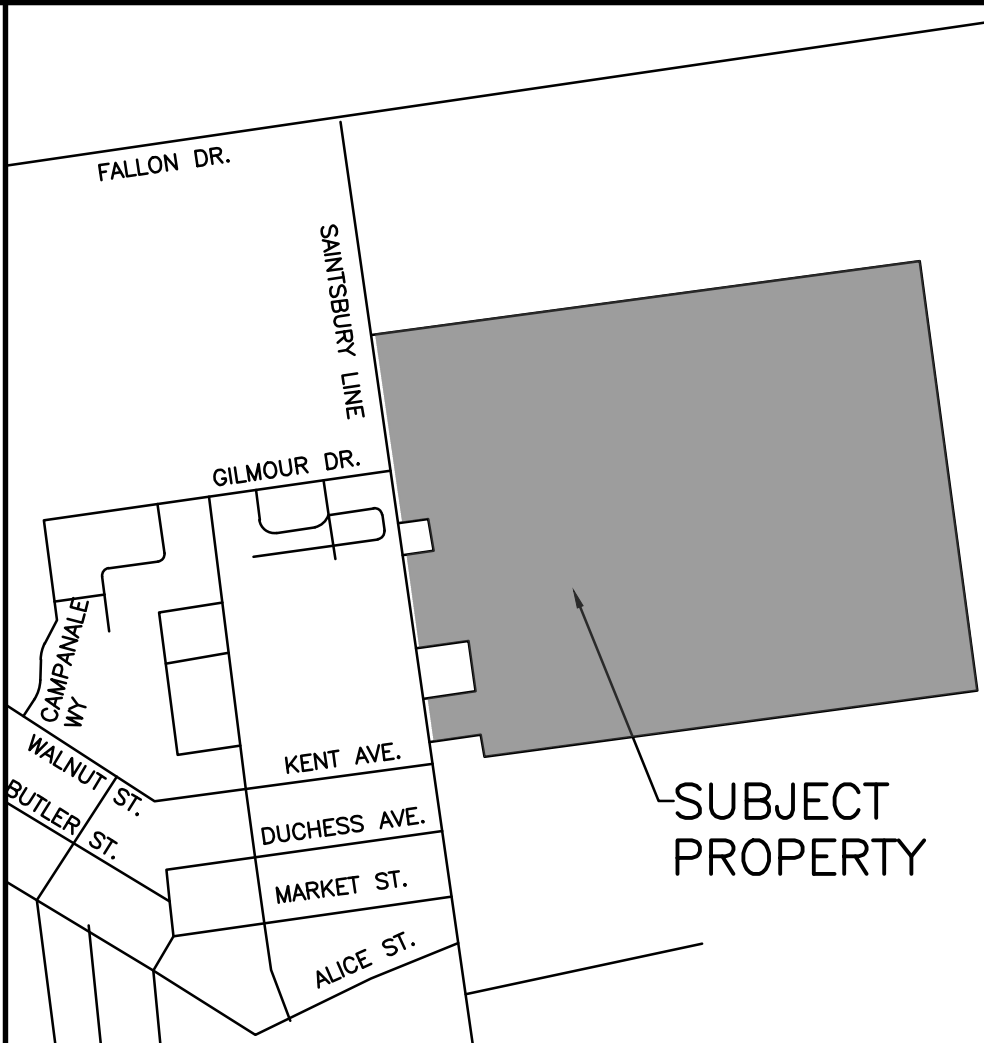

KEY PLAN
NOT TO SCALE

LEGEND

-
- Legend:
- EXISTING SANITARY SEWER AND MANHOLE
 - PROPOSED SANITARY SEWER AND MANHOLE (OUTSIDE OF CURRENT SETTLEMENT BOUNDARY)
 - EXISTING STORM SEWER AND MANHOLE
 - PROPOSED STORM SEWER AND MANHOLE (OUTSIDE OF CURRENT SETTLEMENT BOUNDARY)
 - EXISTING WATERMAIN AND WATER VALVE
 - EXISTING FIRE HYDRANT AND VALVE
 - PROPOSED WATERMAIN (OUTSIDE OF CURRENT SETTLEMENT BOUNDARY)
 - OVERLAND FLOW ROUTE
 - EXISTING CULVERT
 - PROPOSED CULVERT
 - PROPOSED SANITARY SEWER AND MANHOLE (WITHIN CURRENT SETTLEMENT BOUNDARY)
 - PROPOSED STORM SEWER AND MANHOLE (WITHIN CURRENT SETTLEMENT BOUNDARY)
 - PROPOSED WATERMAIN (WITHIN CURRENT SETTLEMENT BOUNDARY)
 - LIMIT OF PROPOSED SETTLEMENT AREA EXPANSION

AS CONSTRUCTED SERVICES	COMPLETION	No.	REVISIONS	DATE	BY
	DESIGN	AC	1. ISSUED FOR FIRST SUBMISSION	AUG. 05, 2026	AGM
	DRAWN	AC			
	CHECKED	LRG			
	APPROVED				
	DATE	AUGUST 2026			



**ARCHIBALD, GRAY & McKAY
ENGINEERING LTD.**
3514 WHITE OAK ROAD, LONDON, ON, N6E 2Z9
PHONE 519-685-5300 FAX 519-685-5303
EMAIL info@agm.on.ca WEB www.agm.on.ca

ENGINEER'S STAMP

2219260 Ontario Inc.

SCALE - 1 : 2000

20 0 40m

A horizontal scale bar with a hatched pattern. It is marked with '20', '0', and '40m' from left to right. The bar is divided into segments by vertical lines.

TIMBER RIDGE SUBDIVISION
SETTLEMENT AREA EXPANSION
CONCEPTUAL SERVICING
PLAN

PROJECT No. 1598-2
SHEET No. 01
PLAN FILE No.